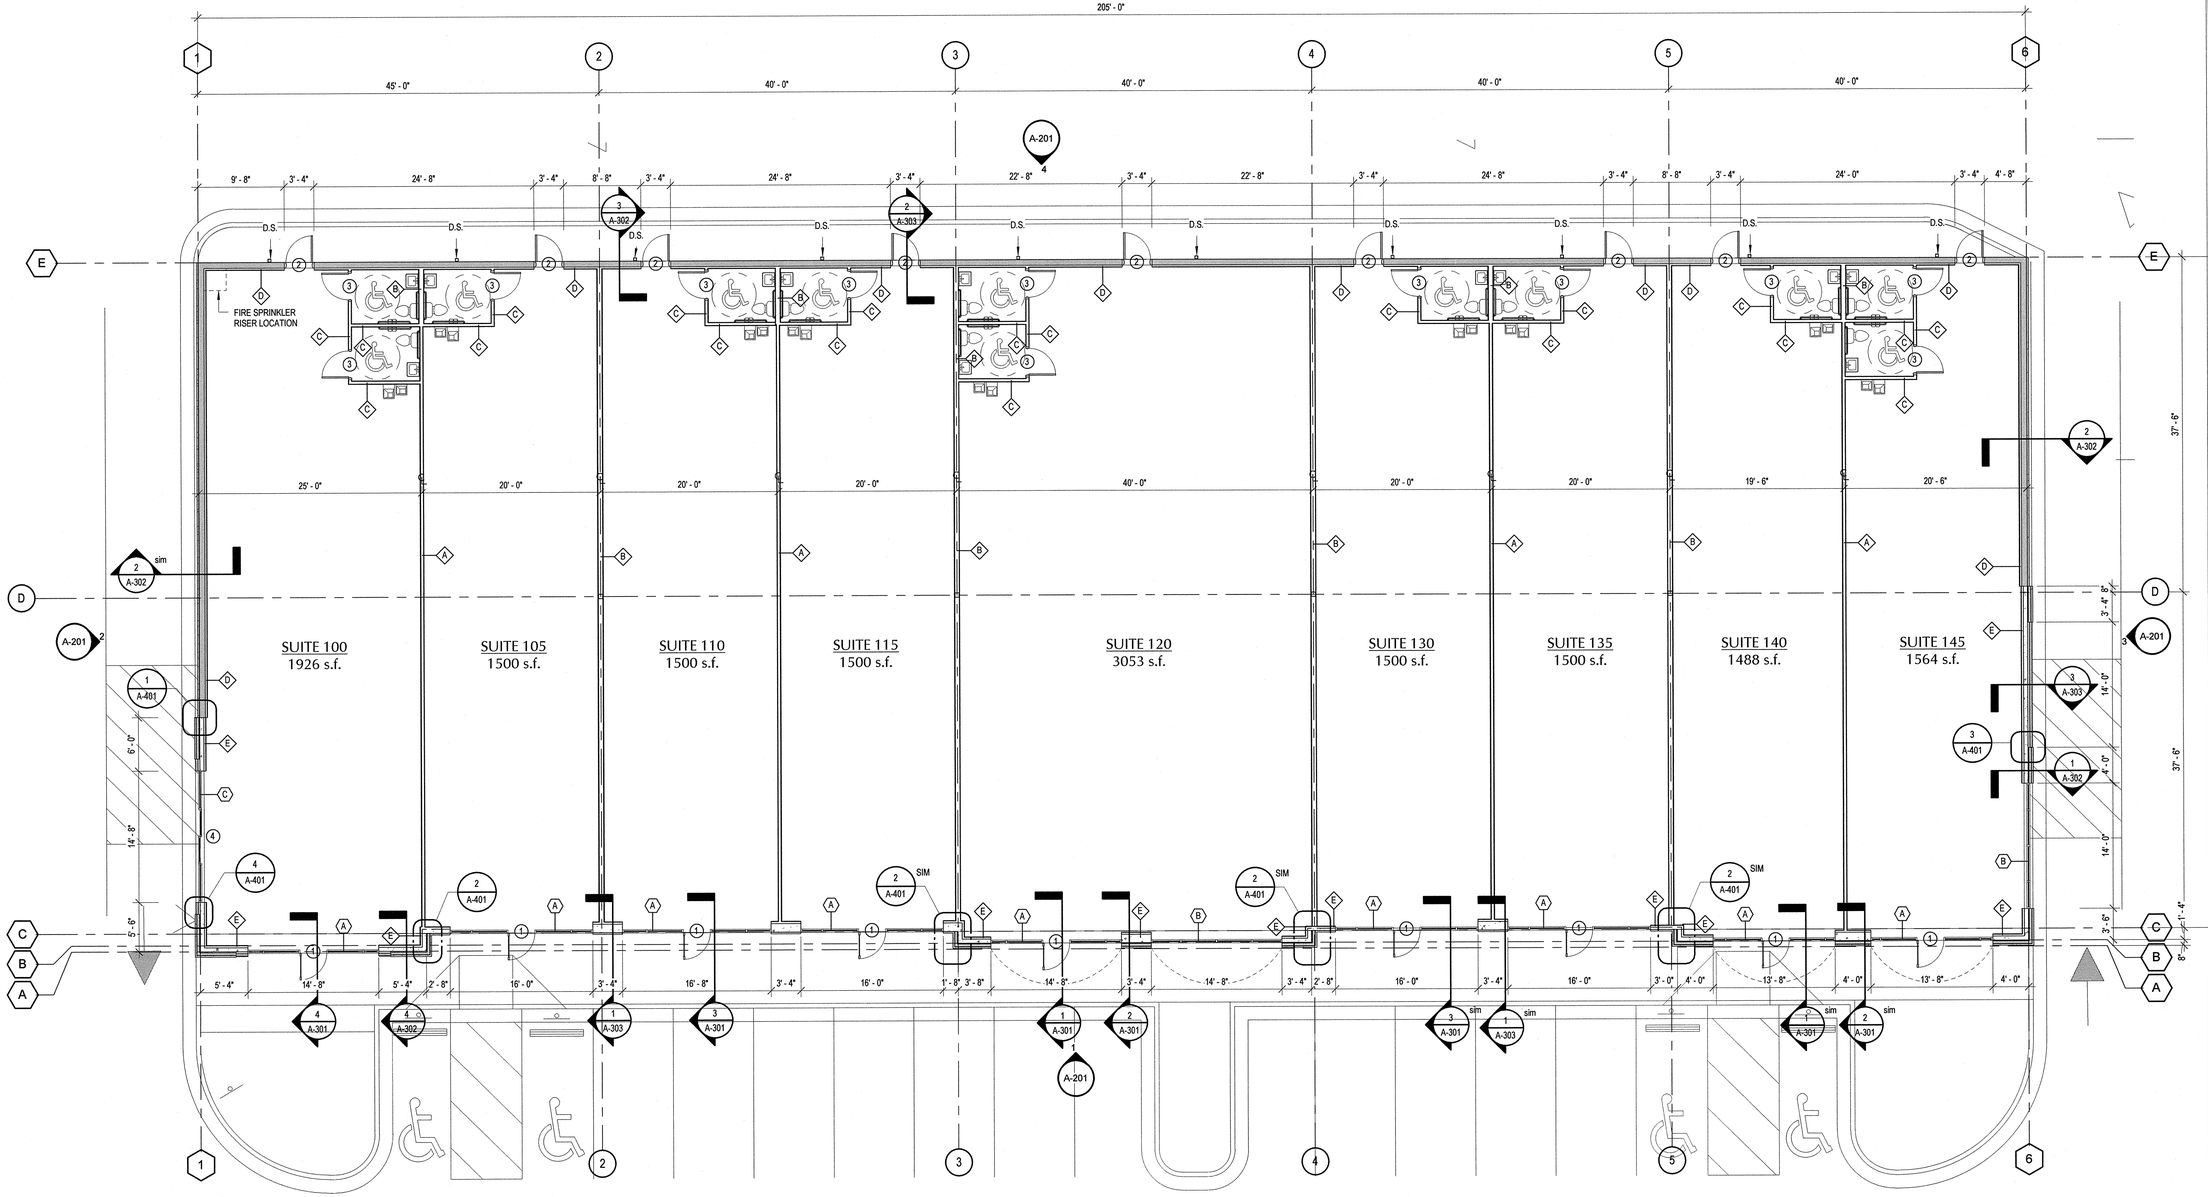

1 A-101 Floor Plan - Building 100

SCALE: 1/8" = 1'-0"

INTERIOR PARTITION TYPE SCHEDULE (SEE SHEET A-002)			
MARK	DESCRIPTION	RATING	ASSEMBLY
A	3 5/8" METAL STUDS @ 24" O.C. W/ SOUND ATTENUATING BATTS AND 5/8" TYPE 'X' GWB FULL HEIGHT TO ROOF DECK BOTH SIDES. APPLY GWB VERTICALLY, SCREW ATTACH, FINISH JOINTS AND FIRE CAULK AT ROOF DECK JOINT. PROVIDE MOISTURE RESISTANT GWB TO 8'-0" AFF AT WET WALL OF TOILET ROOMS.	1 Hour	
B	6" METAL STUDS @ 24" O.C. W/ SOUND ATTENUATING BATTS AND 5/8" TYPE 'X' GWB FULL HEIGHT TO ROOF DECK BOTH SIDES. APPLY GWB VERTICALLY, SCREW ATTACH, FINISH JOINTS AND FIRE CAULK AT ROOF DECK JOINT. PROVIDE MOISTURE RESISTANT GWB TO 8'-0" AFF AT WET WALL OF TOILET ROOMS.	1 Hour	
C	3 5/8" METAL STUDS @ 24" O.C. W/ SOUND ATTENUATING BATTS AND 1/2" GWB FULL HEIGHT TO CEILING BOTH SIDES. APPLY GWB VERTICALLY, SCREW ATTACH, FINISH JOINTS. PROVIDE MOISTURE RESISTANT GWB TO 8'-0" AFF AT WET WALL OF TOILET ROOMS.		
D	FURRING ON TILT-UP CONCRETE PANEL: 2 1/2" METAL STUD FURRING @ 24" O.C. W/ R-8 BATT INSULATION AND 5/8" GWB TO 10'-6" AFF. APPLY GWB VERTICALLY, SCREW ATTACH, FINISH JOINTS. PROVIDE MOISTURE RESISTANT GWB TO 8'-0" AFF AT WET WALL OF TOILET ROOMS.		
E	FURRING ON CMU: 2 1/2" METAL STUD FURRING @ 24" O.C. W/ R-8 BATT INSULATION AND 5/8" GWB TO 10'-6" AFF. APPLY GWB VERTICALLY, SCREW ATTACH, FINISH JOINTS. PROVIDE MOISTURE RESISTANT GWB TO 8'-0" AFF AT WET WALL OF TOILET ROOMS.		

INTERIOR FINISH LEGEND						
SUITE	ROOM	FLOOR	BASE	WALLS	CEILING	CLG. HT.
ALL	OPEN / SALES	CONCRETE	NONE	PT-1	ACT-1	10' - 0"
	TOILET ROOM	VCT-1	B-1	PT-1	ACT-1	10' - 0"
ACT-1	2'x4' ACOUSTIC CEILING TILE WITH STANDARD EDGE, WHITE TILE & GRID					
B-1	VINYL BASE: 4" HIGH COVE, BLACK					
PT-1	WALL PAINT: EGGSHELL WHITE [2]					
VCT-1	VINYL COMPOSITION TILE: ARMSTRONG STANDARD 12"X12", 51809 "DESERT BEIGE" [2]					

NOTES:
1. ALL FINISHES SHALL BE CLASS "B" MINIMUM.
2. FINAL FLOOR AND WALL FINISH SELECTION BY TENANT AT TIME OF BUILDOUT.

RANDALL PAULSON architects

ALEX S. PAULSON REGISTERED ARCHITECT AGRICULTURE No. 100,627 STATE OF TENNESSEE

Roswell Mill
85-A Mill Street Suite 200
Roswell, Georgia 30075
t 770.650.7558 f 770.650.7559
e-mail architects@randallpaulson.com

architecture/interiors

These plans and specifications are the property of Randall-Paulson Architects, Incorporated. These documents may not be copied, reproduced, used or implemented in any way, in part or in whole, without the written consent of Randall-Paulson Architects, Incorporated. All common law rights of copyright are hereby specifically reserved.

THE SHOPPES AT INNSBROOKE

BUILDINGS 100 & 300

DEVELOPED BY:

FLEXXON OPERATING, LTD.

MURFREESBORO, TN

Print Record

22 NOV 2006	ISSUE FOR PERMITTING

Revisions

Date	Project No.
11/22/2006	2006244.00

Sheet Title
Floor Plan - Building 100

Sheet No.
A-101

■ Released for Construction
□ Not Released for Construction